ISSUED TO	DATE
OWNER	07/22/11

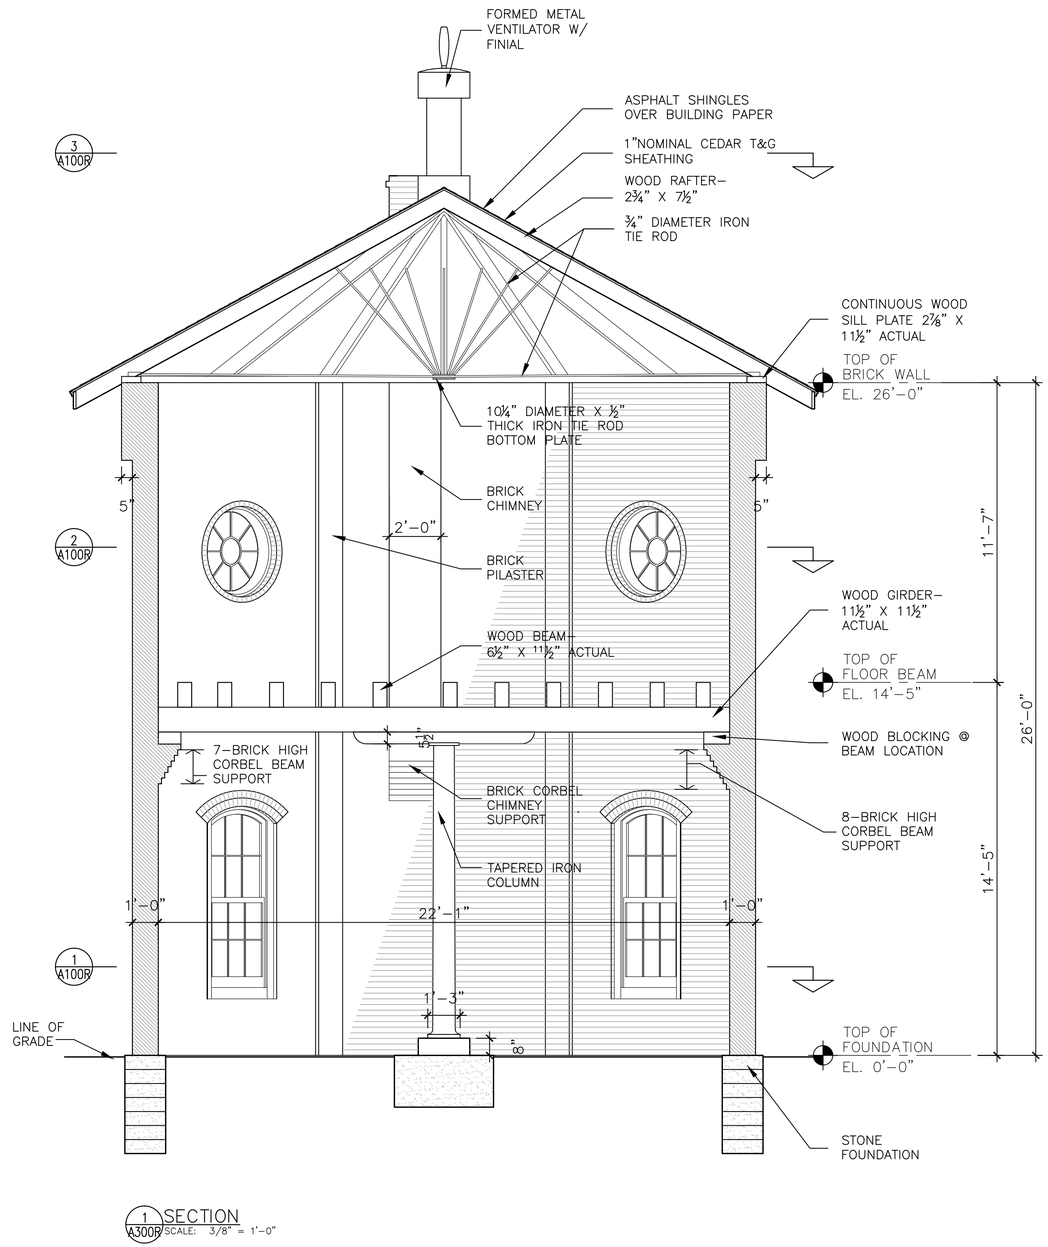

1 SECTION A300R SCALE: 3/8" = 1'–0"

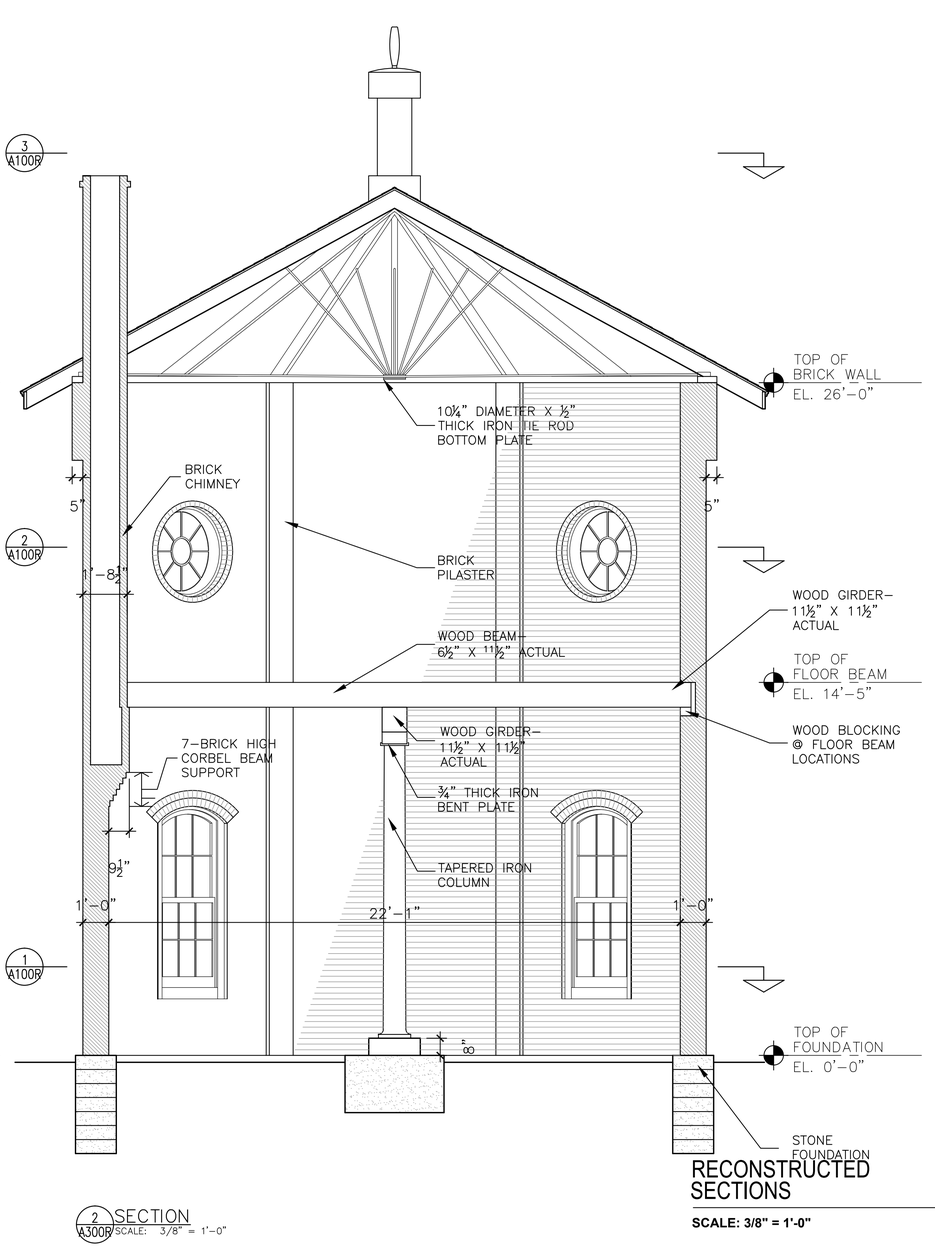

2 SECTION A300R SCALE: 3/8" = 1'–0"

DETAIL NUMBER / DETAIL SHEET
DETAIL SYMBOL

PROJECT NORTH

RANDALL SIRESS ARCHITECT LLC
WILLIAM MACK ARCHITECT AIA
GUILFORD, CONNECTICUT

RENOVATIONS TO RAILROAD WATER TOWER
GUILFORD PRESERVATION ALLIANCE
GUILFORD, CONNECTICUT

RECONSTRUCTED SECTIONS

SCALE: 3/8" = 1'-0"

DATE: **04/24/12**

PROJECT NUMBER: **1102**

SHEET NUMBER:

A.300R